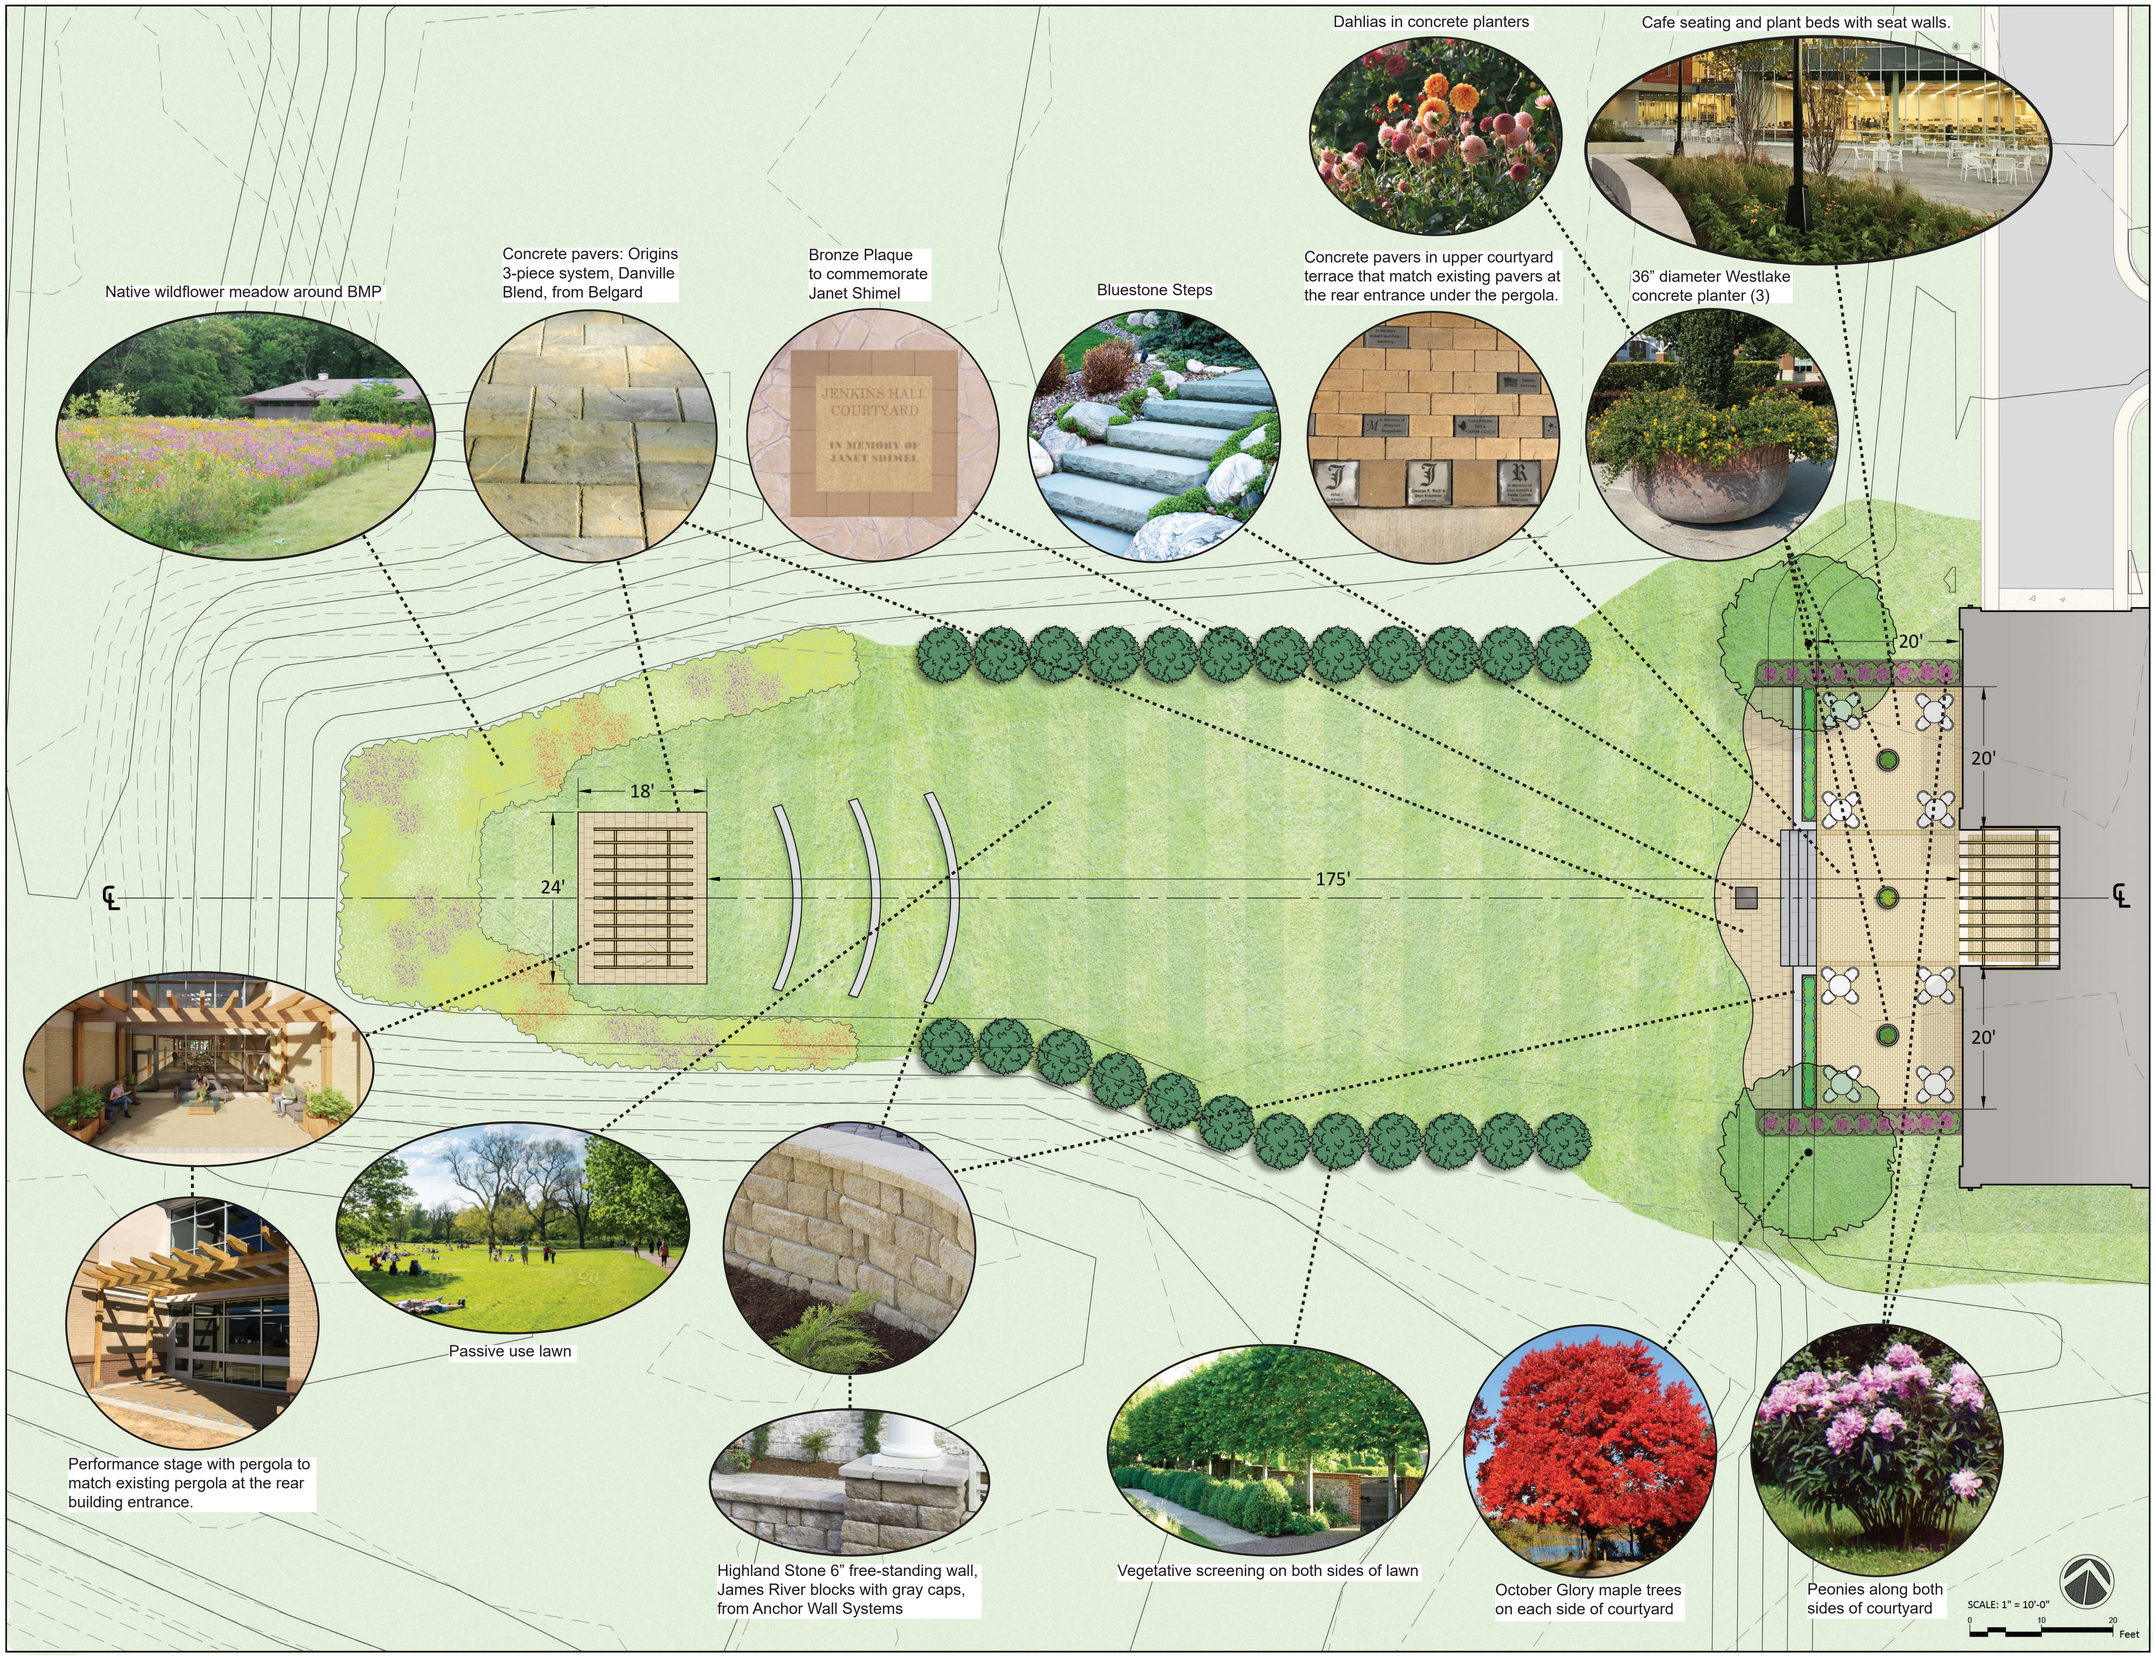

Monteverde
Engineering & Design Studio
250 E. Elizabeth St, Suite 114 • Harrisonburg, VA 22802
540.228.0202 | www.monteverdedesigns.com

CONCEPT PLAN

JENKINS HALL

In Memory of Janet Shimel, by Thomas L. Johnson

200 College Dr.
Luray, VA 22835

Revisions:

No.	Description	Date

PRELIMINARY ISSUE
NOT FOR CONSTRUCTION

CONCEPT PLAN

21027C
August 12, 2021
JMO
JWE